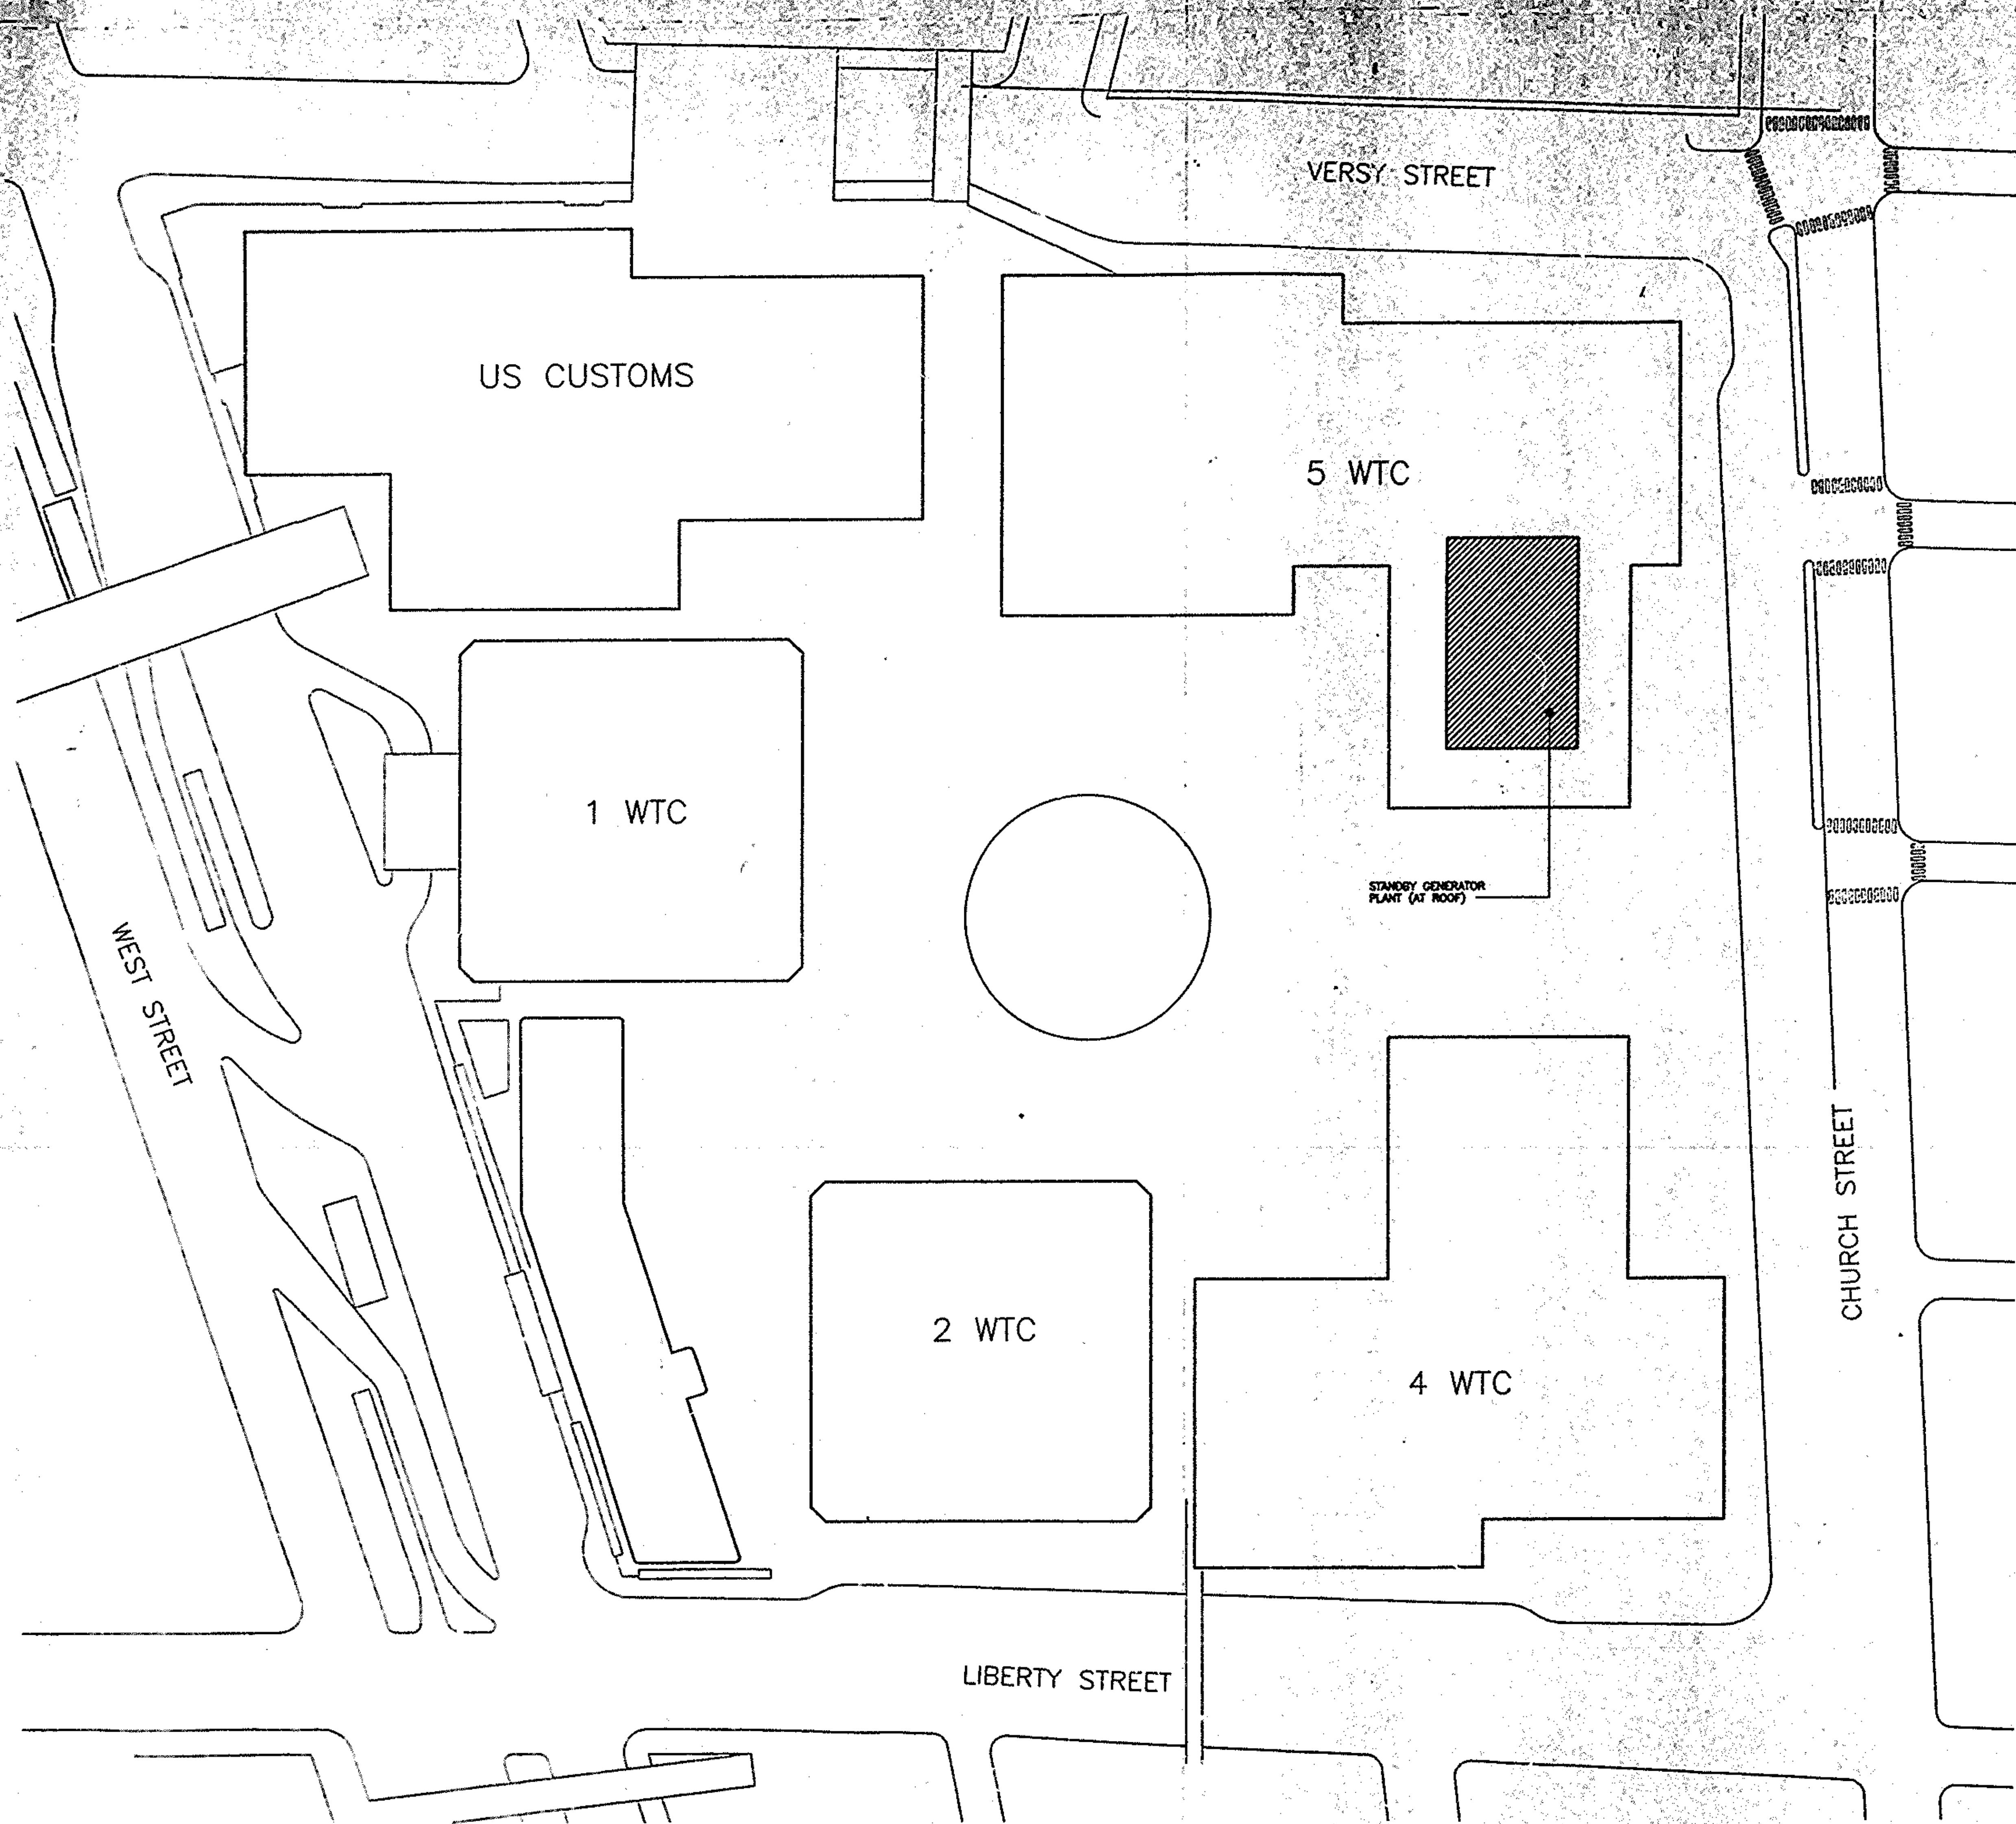

SITE PLAN

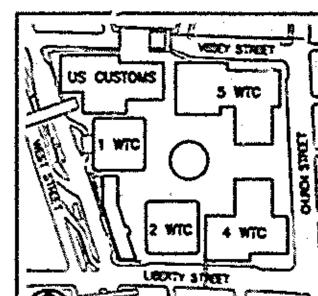

KEY PLAN

Sheet 03 of ~~109~~ 110

THE PORT AUTHORITY OF NY & NJ

ORIGINAL SIGNED & SEALED BY N.Y. P.E. (OR R.A.)

Joseph R. Loring & Associates, Inc.
consulting engineers
One Pennsylvania Plaza
New York, New York

THE OFFICE OF
DAVID
ELLIOT
LEBOWITZ
PC

LESLIE E ROBERTSON
ASSOCIATES, R.L.L.P.

I HEREBY CERTIFY THAT THIS IS A TRUE AND CORRECT COPY OF ONE OF THE CONTRACT DRAWINGS CONSTITUTING A PART OF CONTRACT NO. WTC-945.071 IN THE FORM IN WHICH SAID DRAWINGS EXISTED AT THE TIME THE SAID CONTRACT WAS EXECUTED BY THE PARTIES.

DATE 1/16/98 SPEC. WRITER

DATE 4/10/98 ENGINEER OF DESIGN

No.	Date	Revision	Approved
1	11/17/97	ISSUED FOR BID	

Engineering Department
Design Divisions

The World Trade Center

Title
STANDBY POWER
5 WORLD TRADE CENTER

SITE PLAN

This drawing subject to conditions in contract. All inventions, ideas, designs and methods herein are reserved to Port Authority and may not be used without it's written consent.

Designed by	Drawn by	Check by
F.F.P.	U.A.R.	

Date: 11/17/97
Scale:

Contract Number: WTC-945.071
Drawing Number: T1-03